MAIN FLOOR

SCOPE OF WORK

1	ADD ADDITIONAL 6" BRANCH TO EXISTING TRUNKS (FOR NEW ADDITION AREA)
2	ALL SUPPLY CEILING LAY-IN REGISTERS, TO HAVE NAILOR BUTTERFLY DAMPERS ADDED TO EACH FOR ROOM CONTROL
3	RELOCATE THERMOSTS TO CENTRAL LOCATION
4	NEW ELECTRIC HEATERS TO NEW ENTRY
5	ADD DUCTLESS SPLT TO NEW ENTRY, FOYER (2.5 TON HEAT PUMP)
6	ADD FAN IN JANITORS ROOM WITH DOOR SWITCH

ZONING FRONT SYSTEM	
7	INSTALL ZONE DAMPERS TO SEPARATE SYSTEM LEFT AND RIGHT (SITE LOCATE)
8	INSTALL BYPASS DAMPER)1100 CFM) SITE LOCATE
9	NEW THERMOSTS INSTALLED FOR ZONING

BUTTERFLY DAMPER

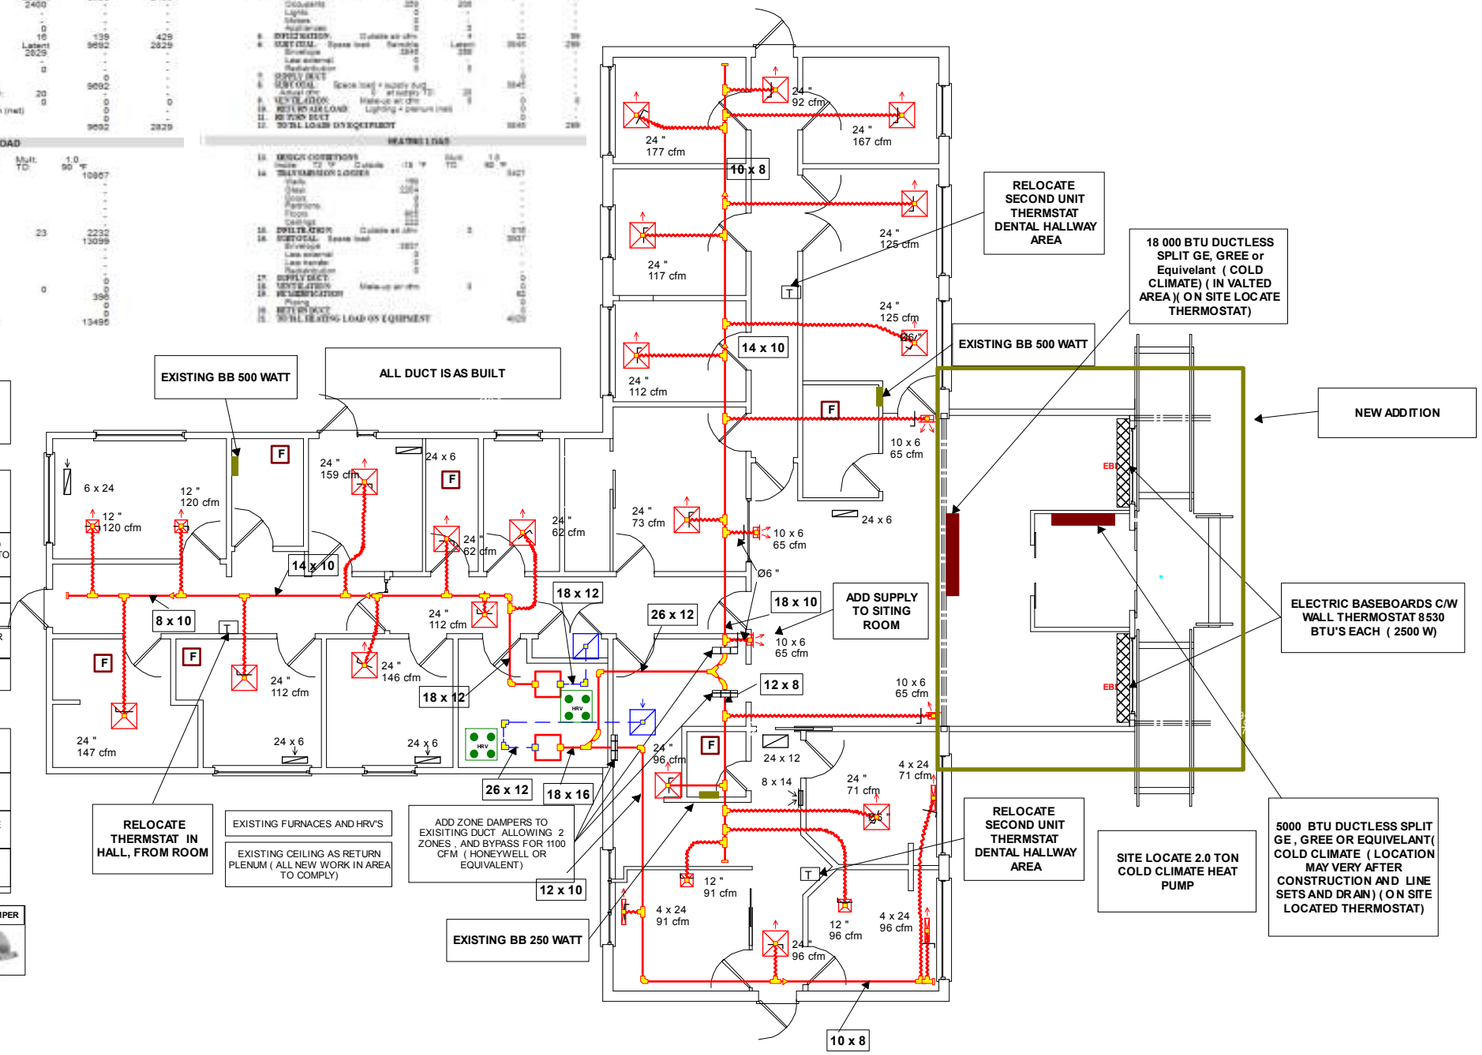

Job #:
Performed for:
NORTH KAWARTHA
183 Burleigh Street, PO Box 550
Apsley, ON K0L 1A0

NEAL MCCOLL
2395 NORTH SCHOOL ROAD
HAVELOCK, ON
Phone: 705 930 0321

Scale: 1 : 144
Page 1
Right-Suite® Universal 2022

2025-Nov-11 09:25:54
... HEALTH CENTRE\health centre.rup